

CASA DUNA





CASA TODOS SANTOS
Esc. 1:1000

ESCALA 1:1000
0.00 m

10.0 m

20.0 m


30.0 m


40.0 m

50.0 m

PLANO DE CONJUNTO



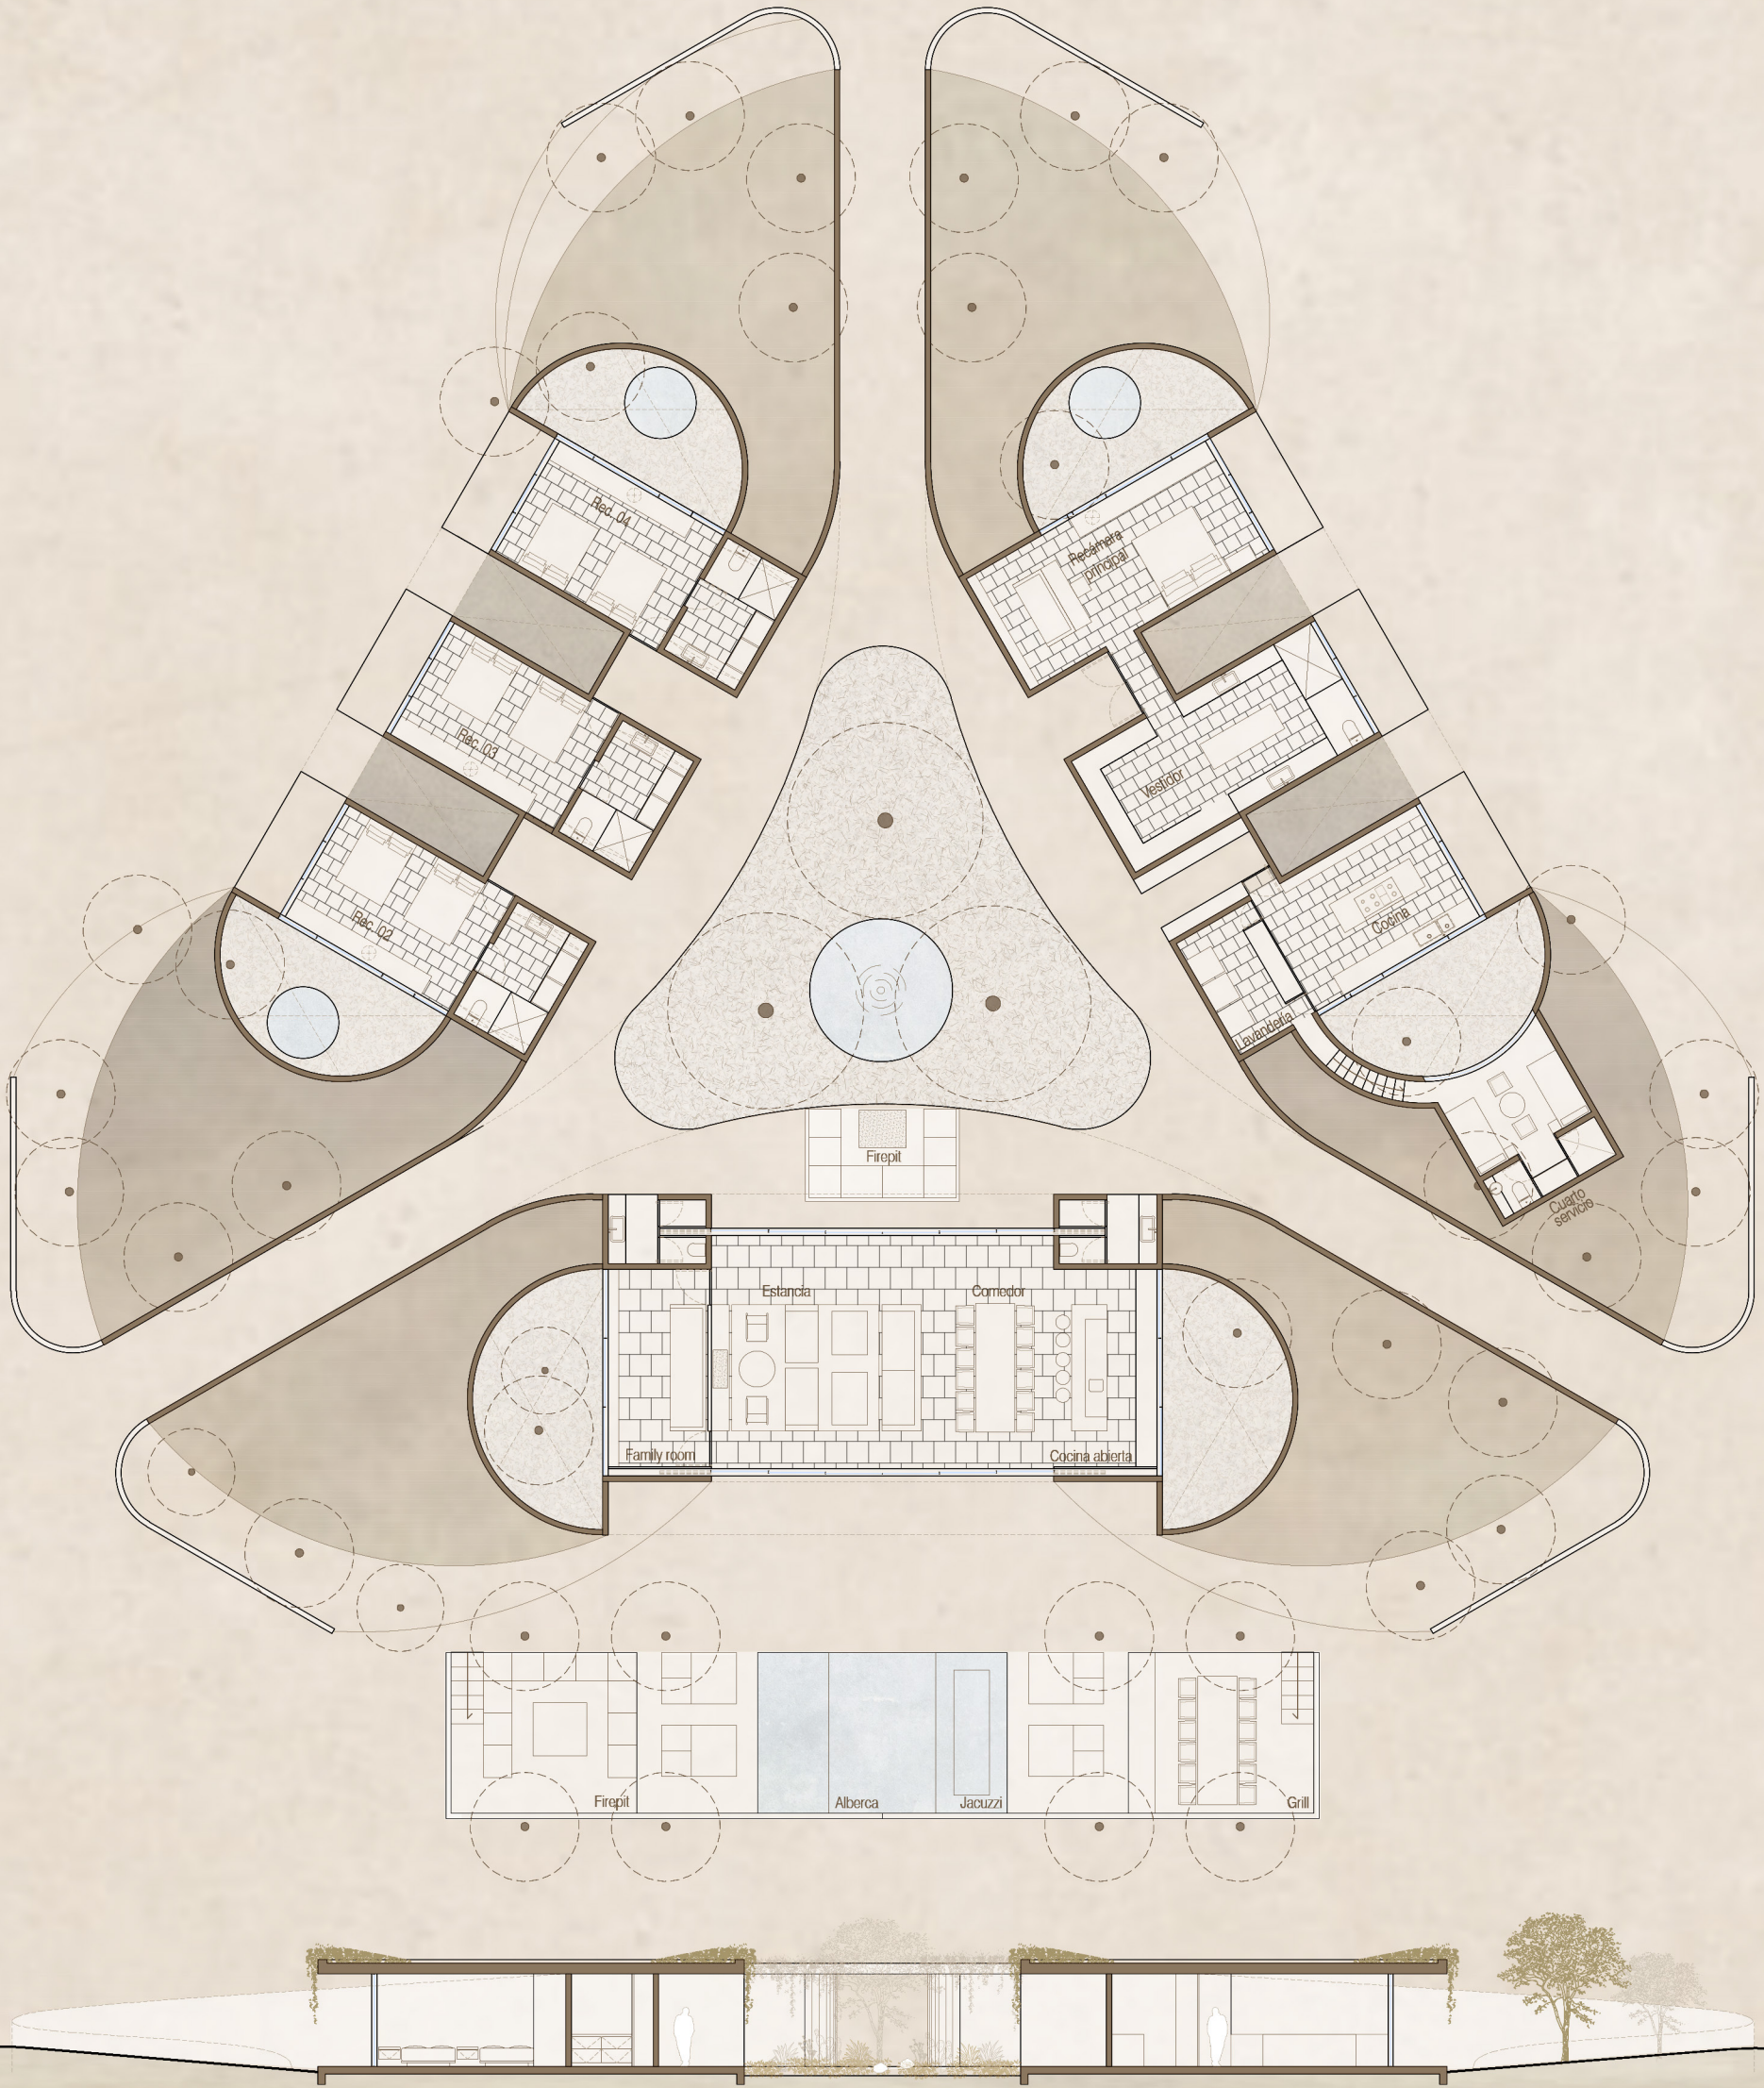

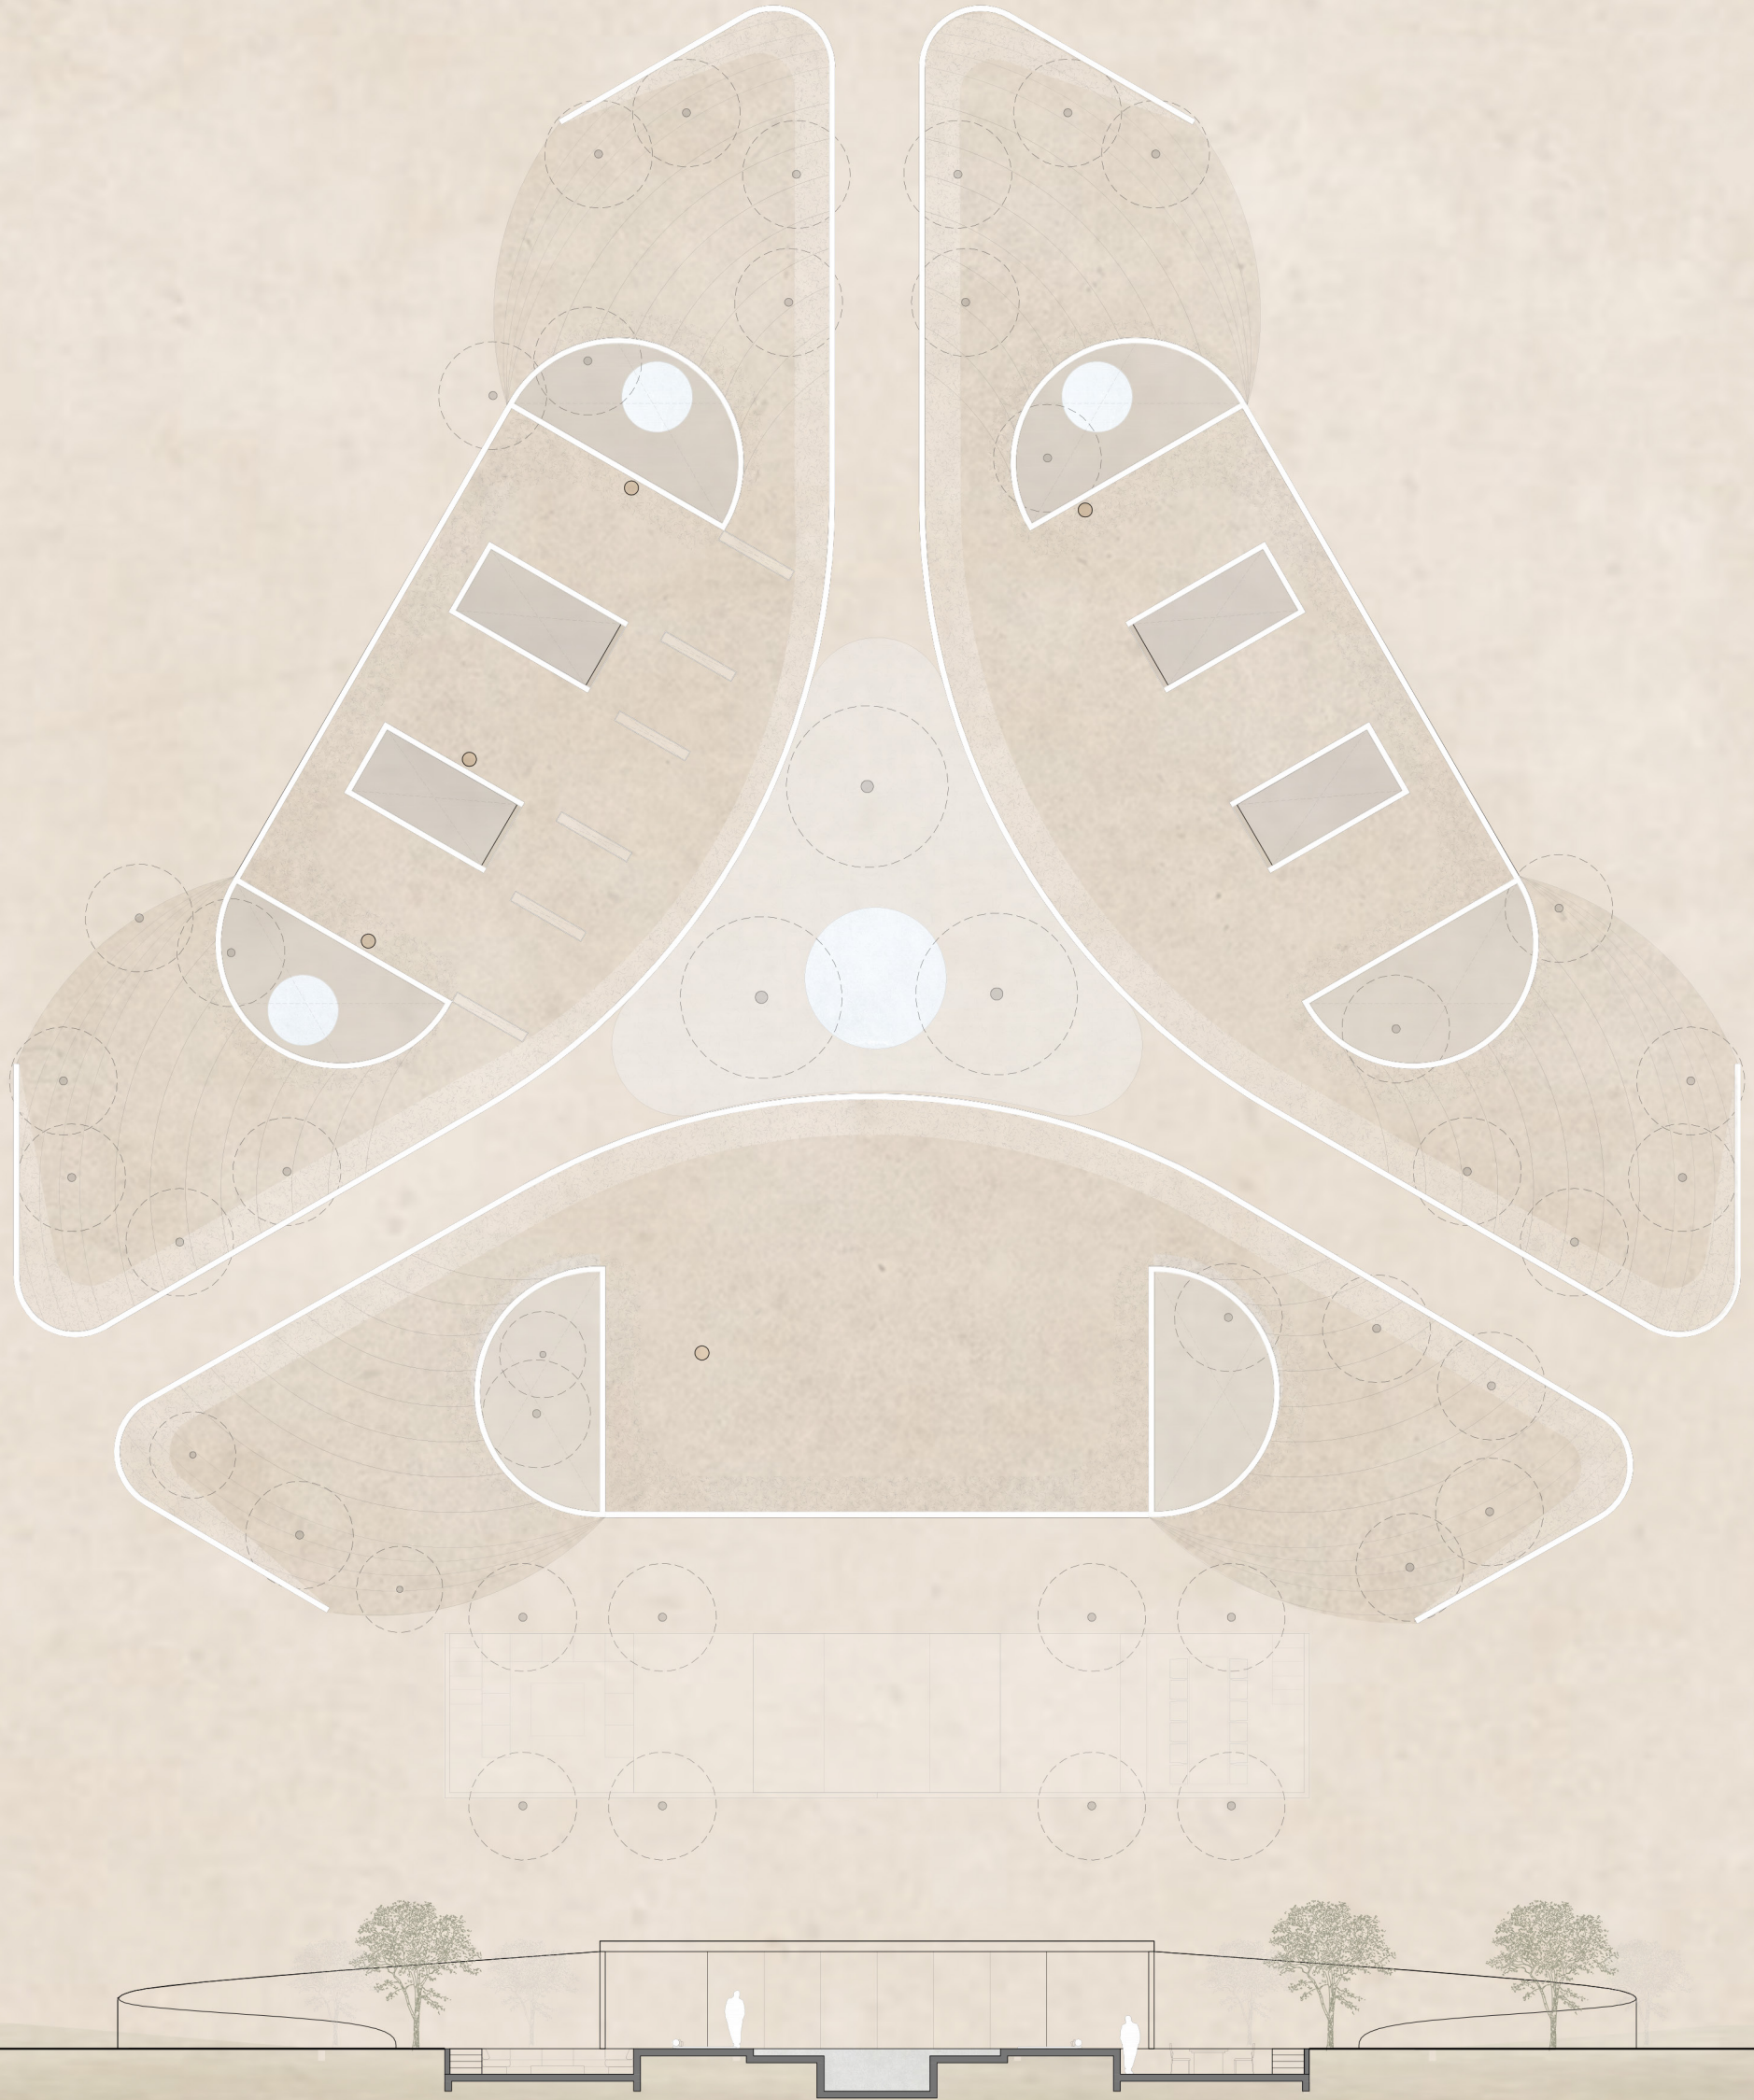

ESCALA 1:200
0.00 m 10.0 m 20.0 m 30.0 m 40.0 m 50.0 m






















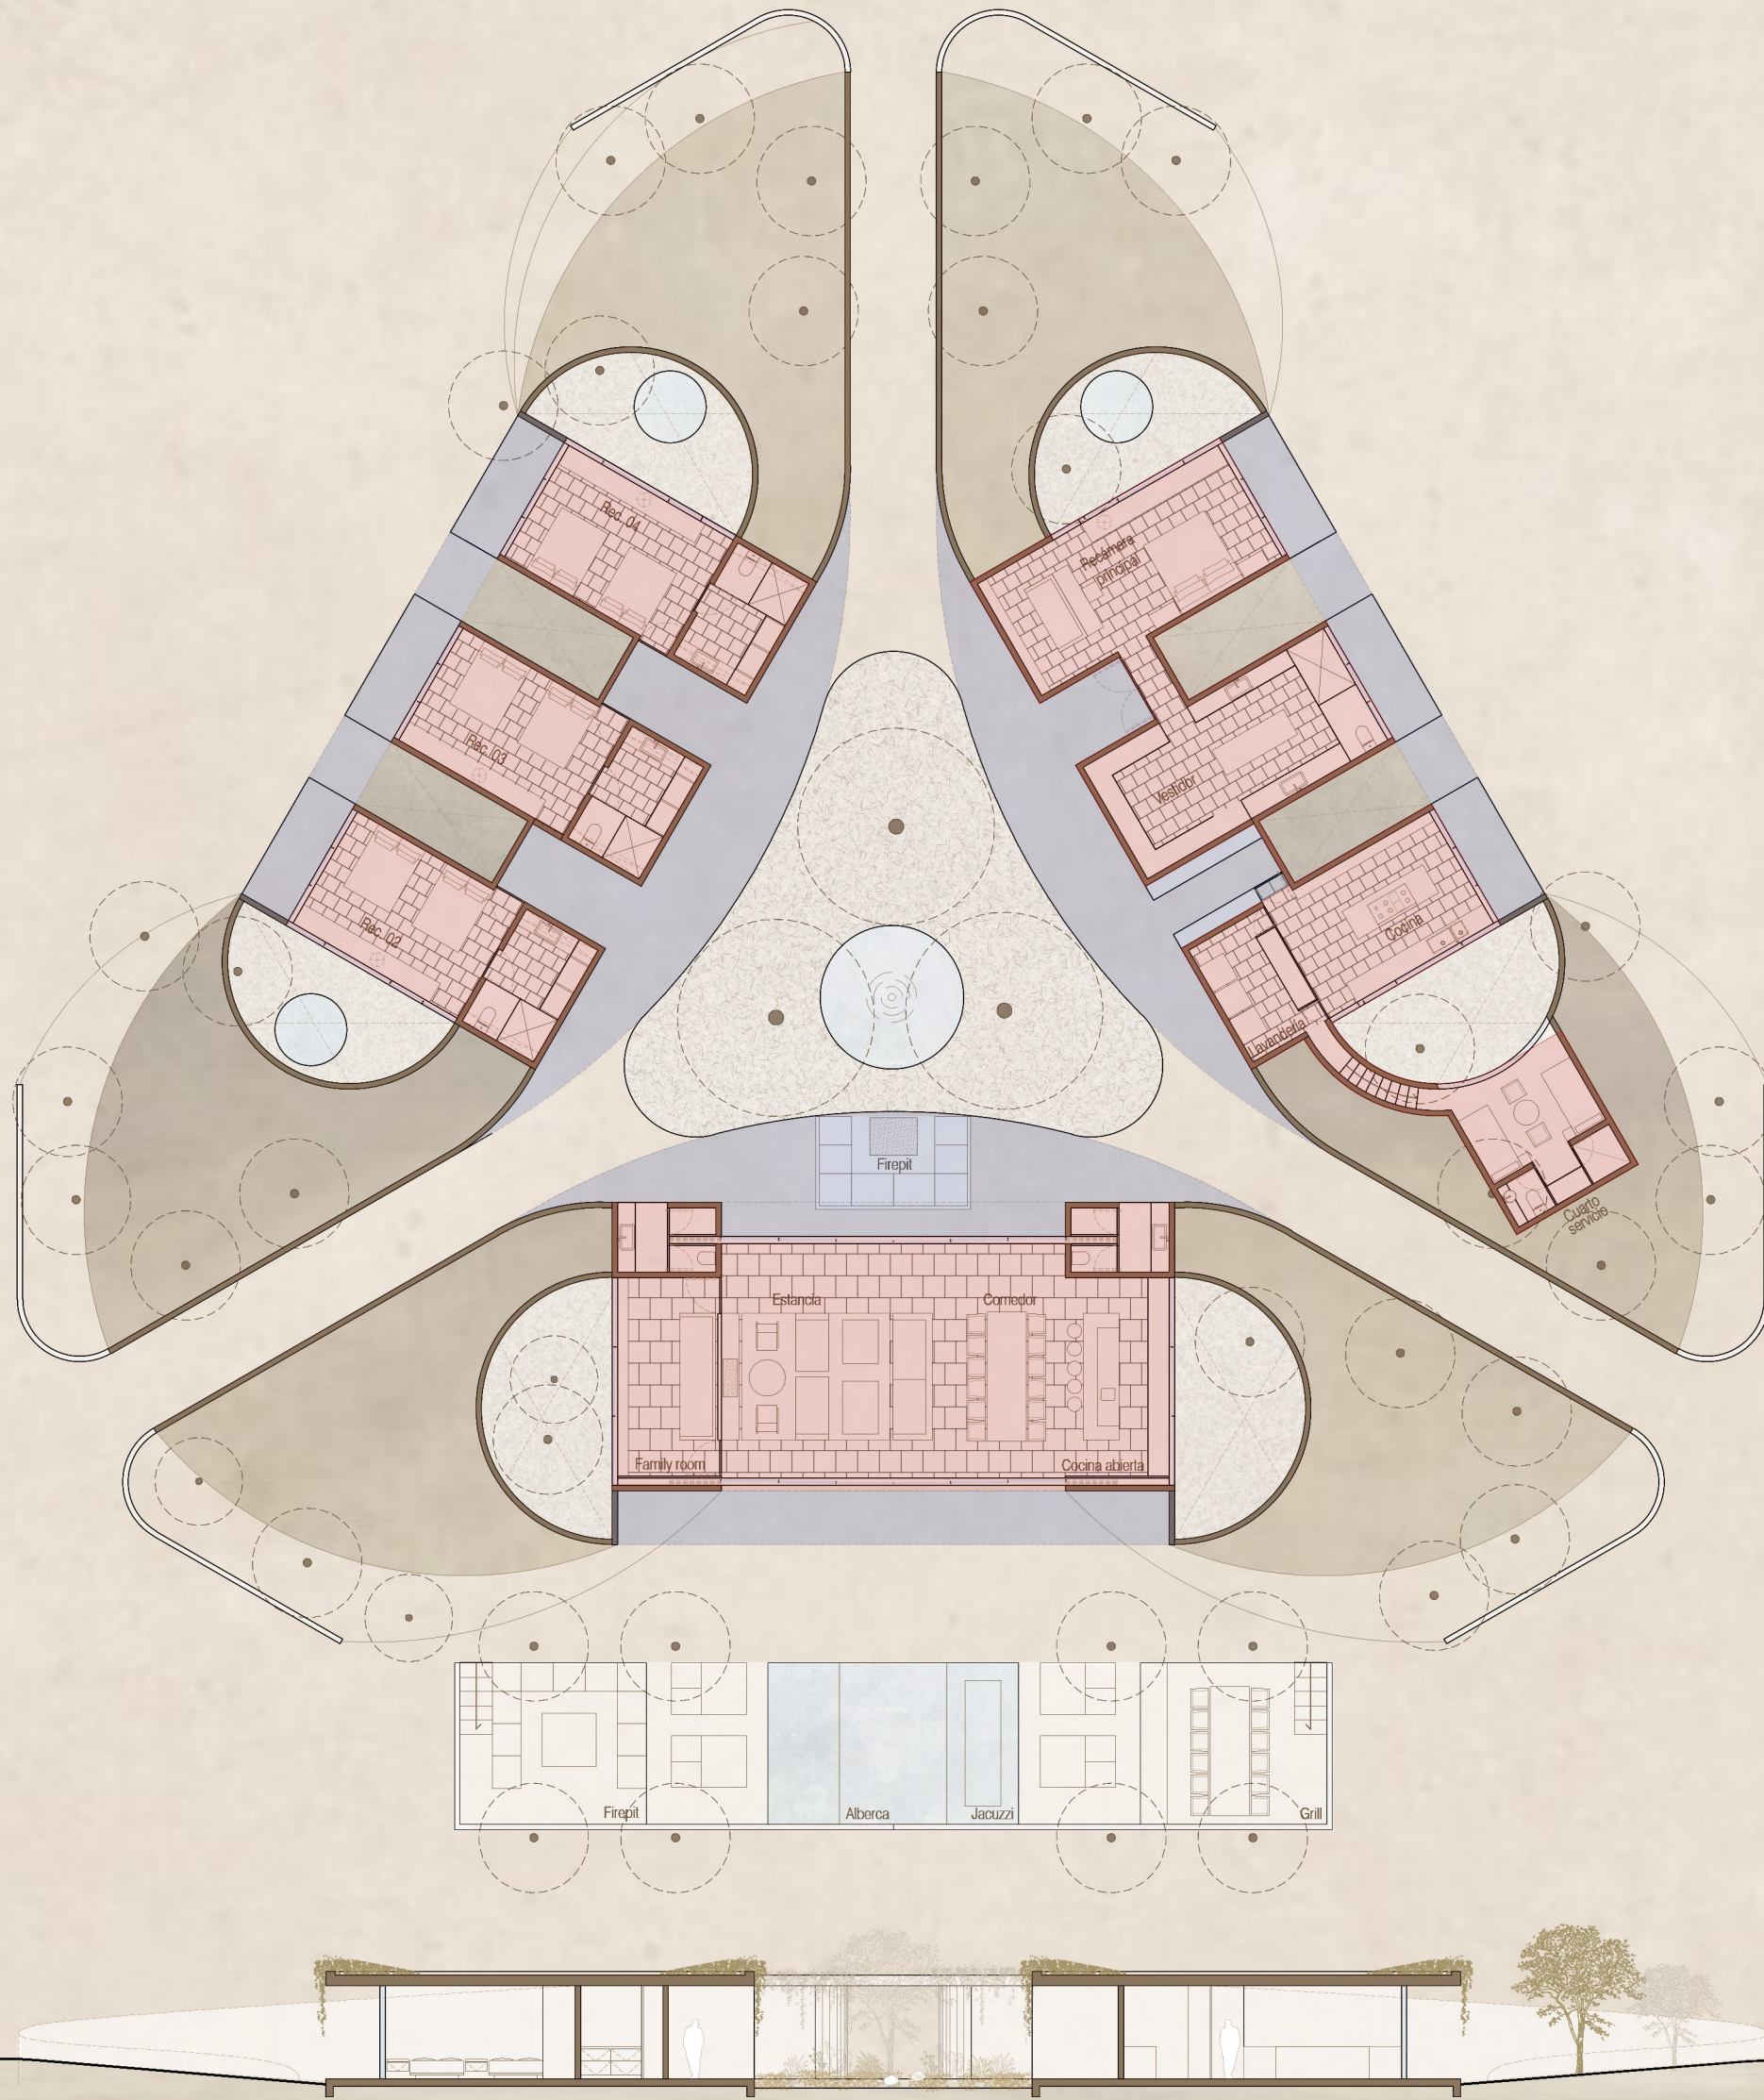

● ÁREA TECHADA CON AIRE ACONDICIONADO
329.50 m2

● ÁREA TECHADA SIN AIRE ACONDICIONADO
206.50 m2

TOTAL : 536.00 m2

